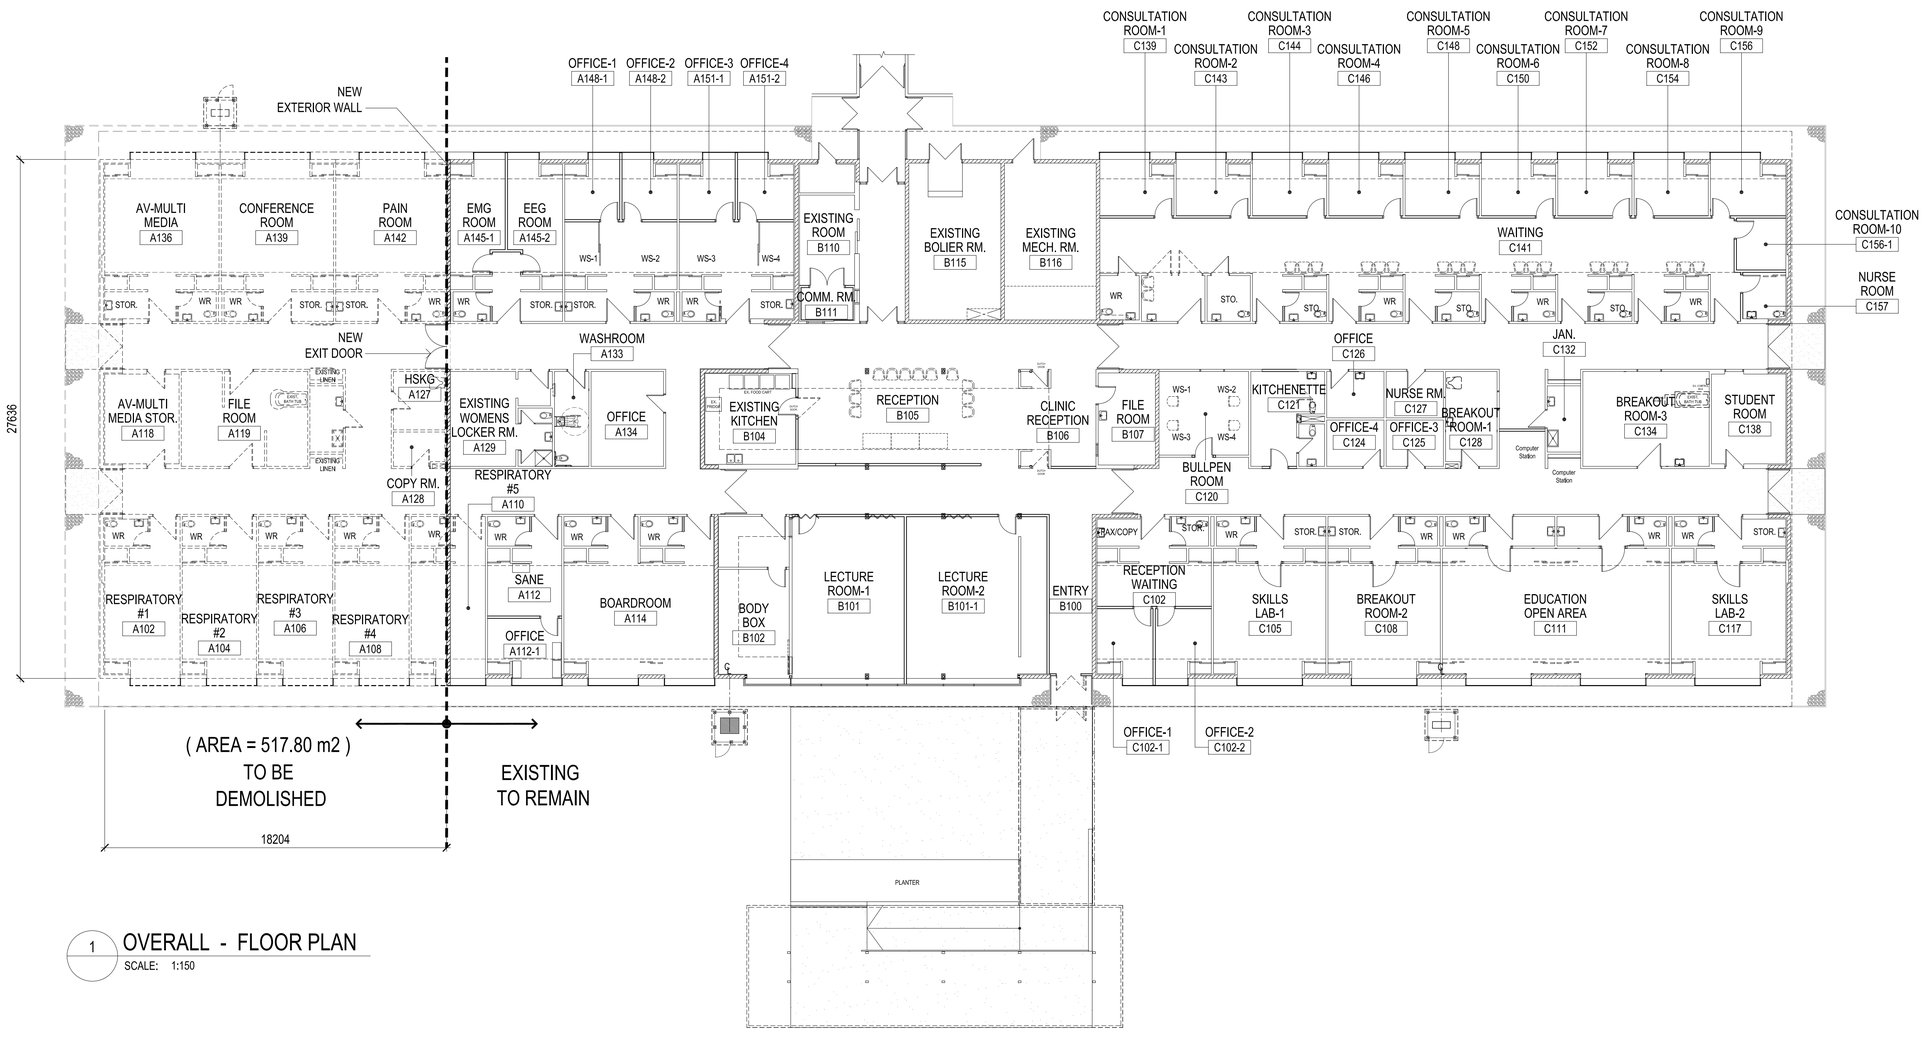

1 OVERALL - FLOOR PLAN

SCALE: 1:150

\\D1200-FSR\Revit_Group\144307\12\5_cad\4_dwgs\5-0_current\Architecture\Drawings #8A (Barham)\02 a-sheets\Issued_for_Record_Drawings_March2009\A101-BAR-Overall_Plan.dwg
2009-03-16 08:35AM By: dcoderre